

DRAWING NUMBER

DRAWING NUMBER

DRAWING NUMBER

DRAWING NUMBER

DRAWING NUMBER

DRAWING NUMBER

SCALE

SCALE

SCALE

SCALE

SCALE

SCALE

1/8" = 1'-0"


1/8" = 1'-0"

1/8" = 1'-0"


1/8" = 1'-0"

1/8" = 1'-0"

1/8" = 1'-0"

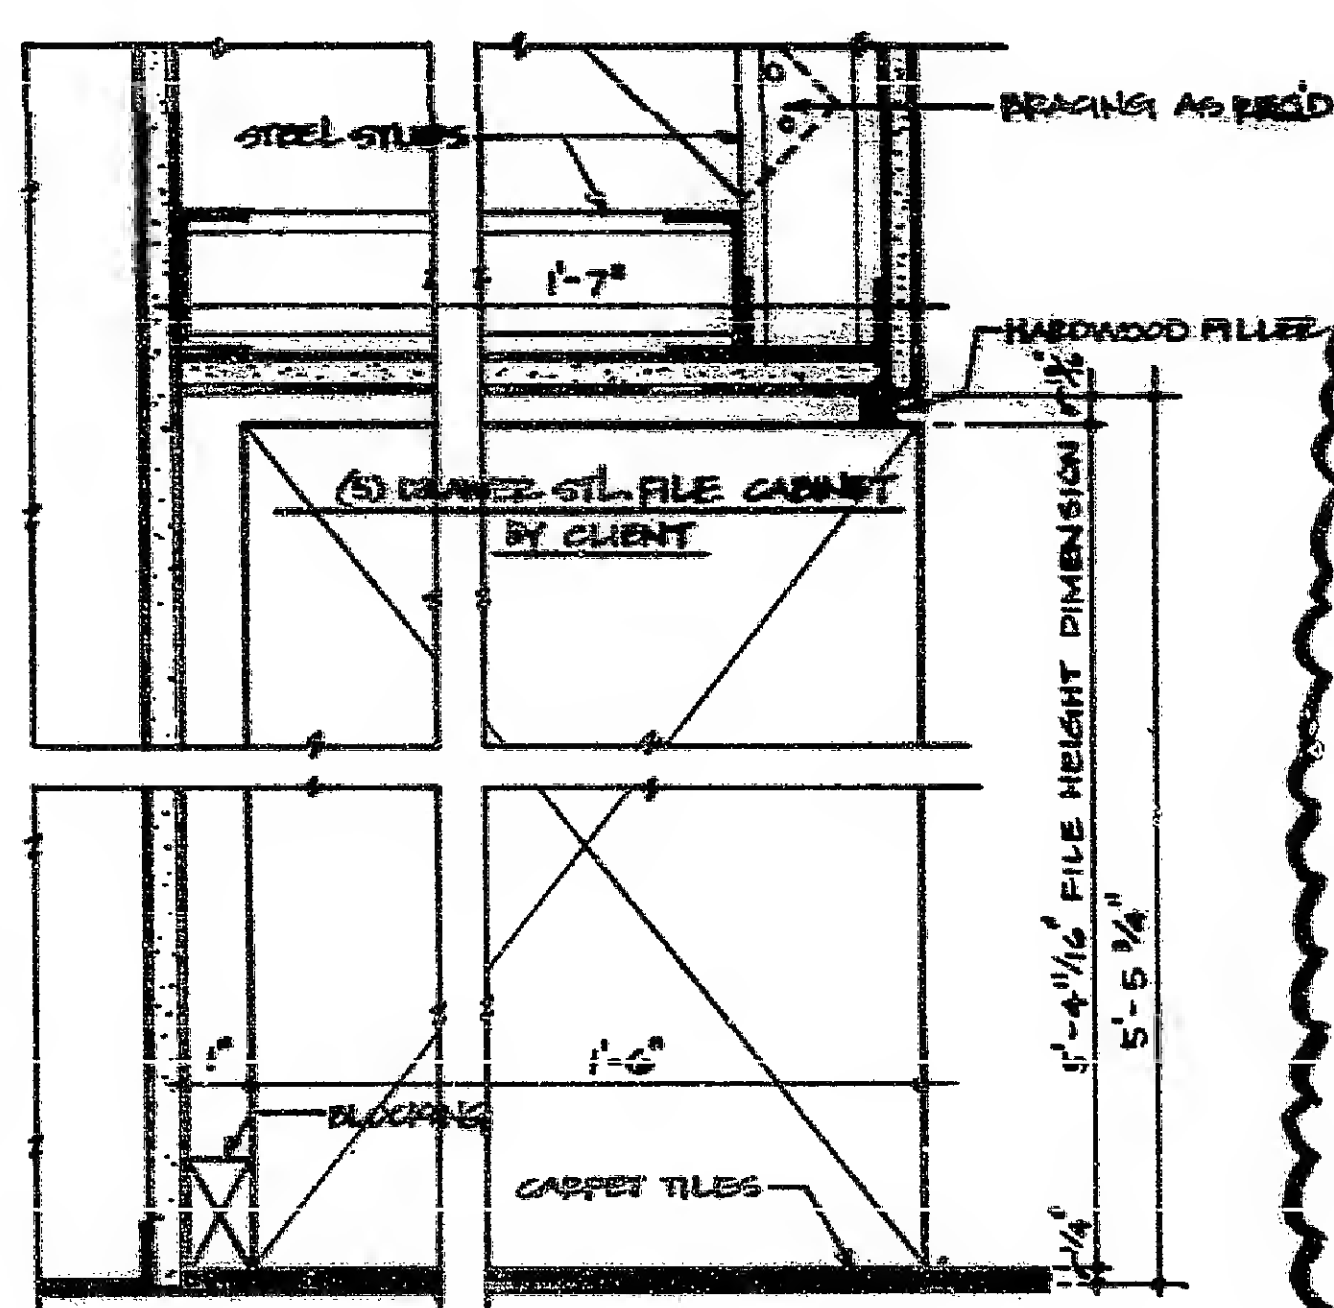


1 VERTICAL SECTION @ 3'-1"-0"

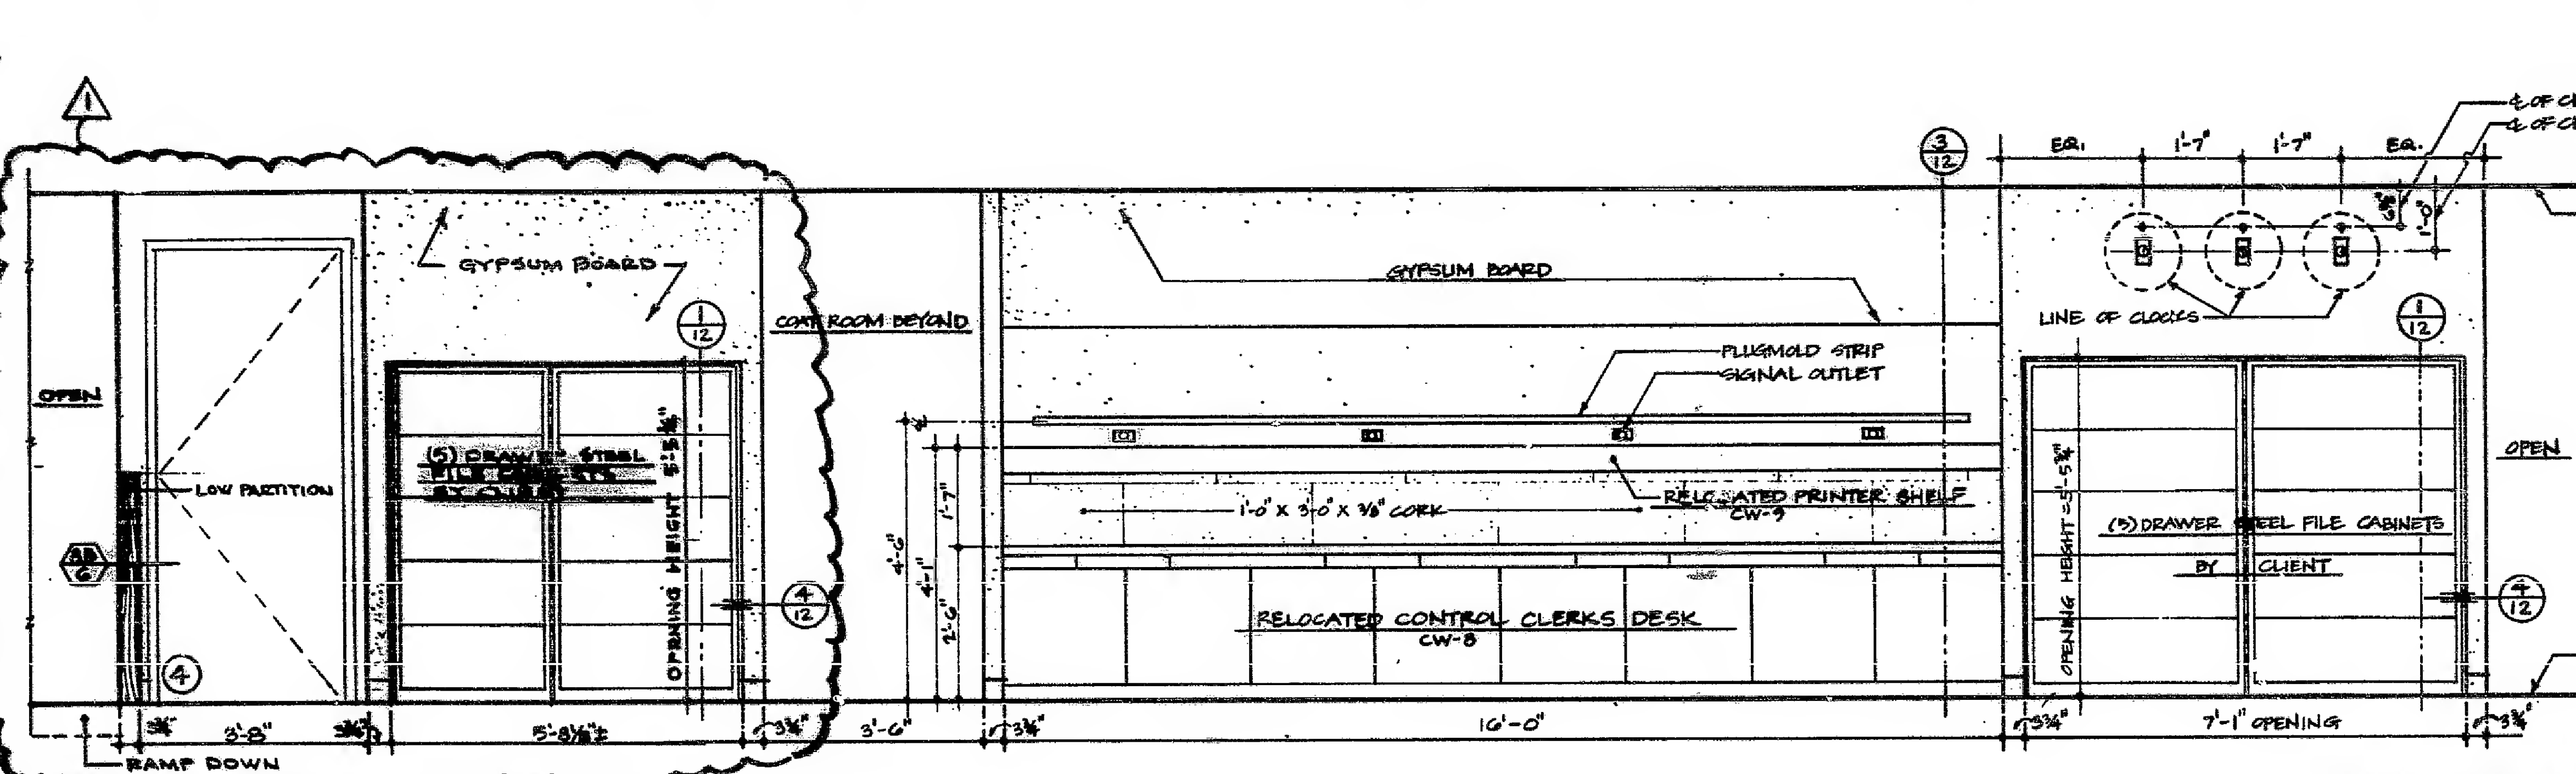


2 ELEVATION NORTH WALL - SPACE NO. 7 & 8 @ 1/2" = 1'-0"

CW 8 9

3 VERTICAL SECTION @ 1/2" = 1'-0"

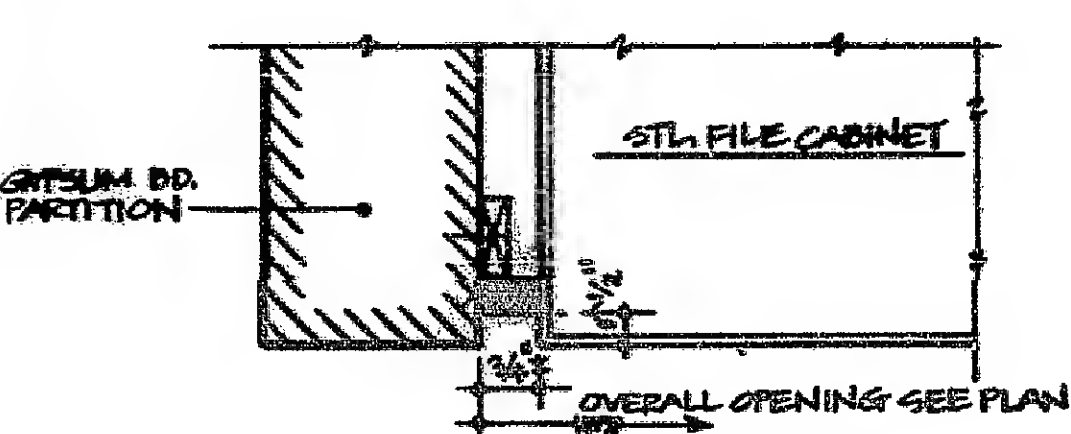


4 PLAN SECTION @ 3'-1"-0"

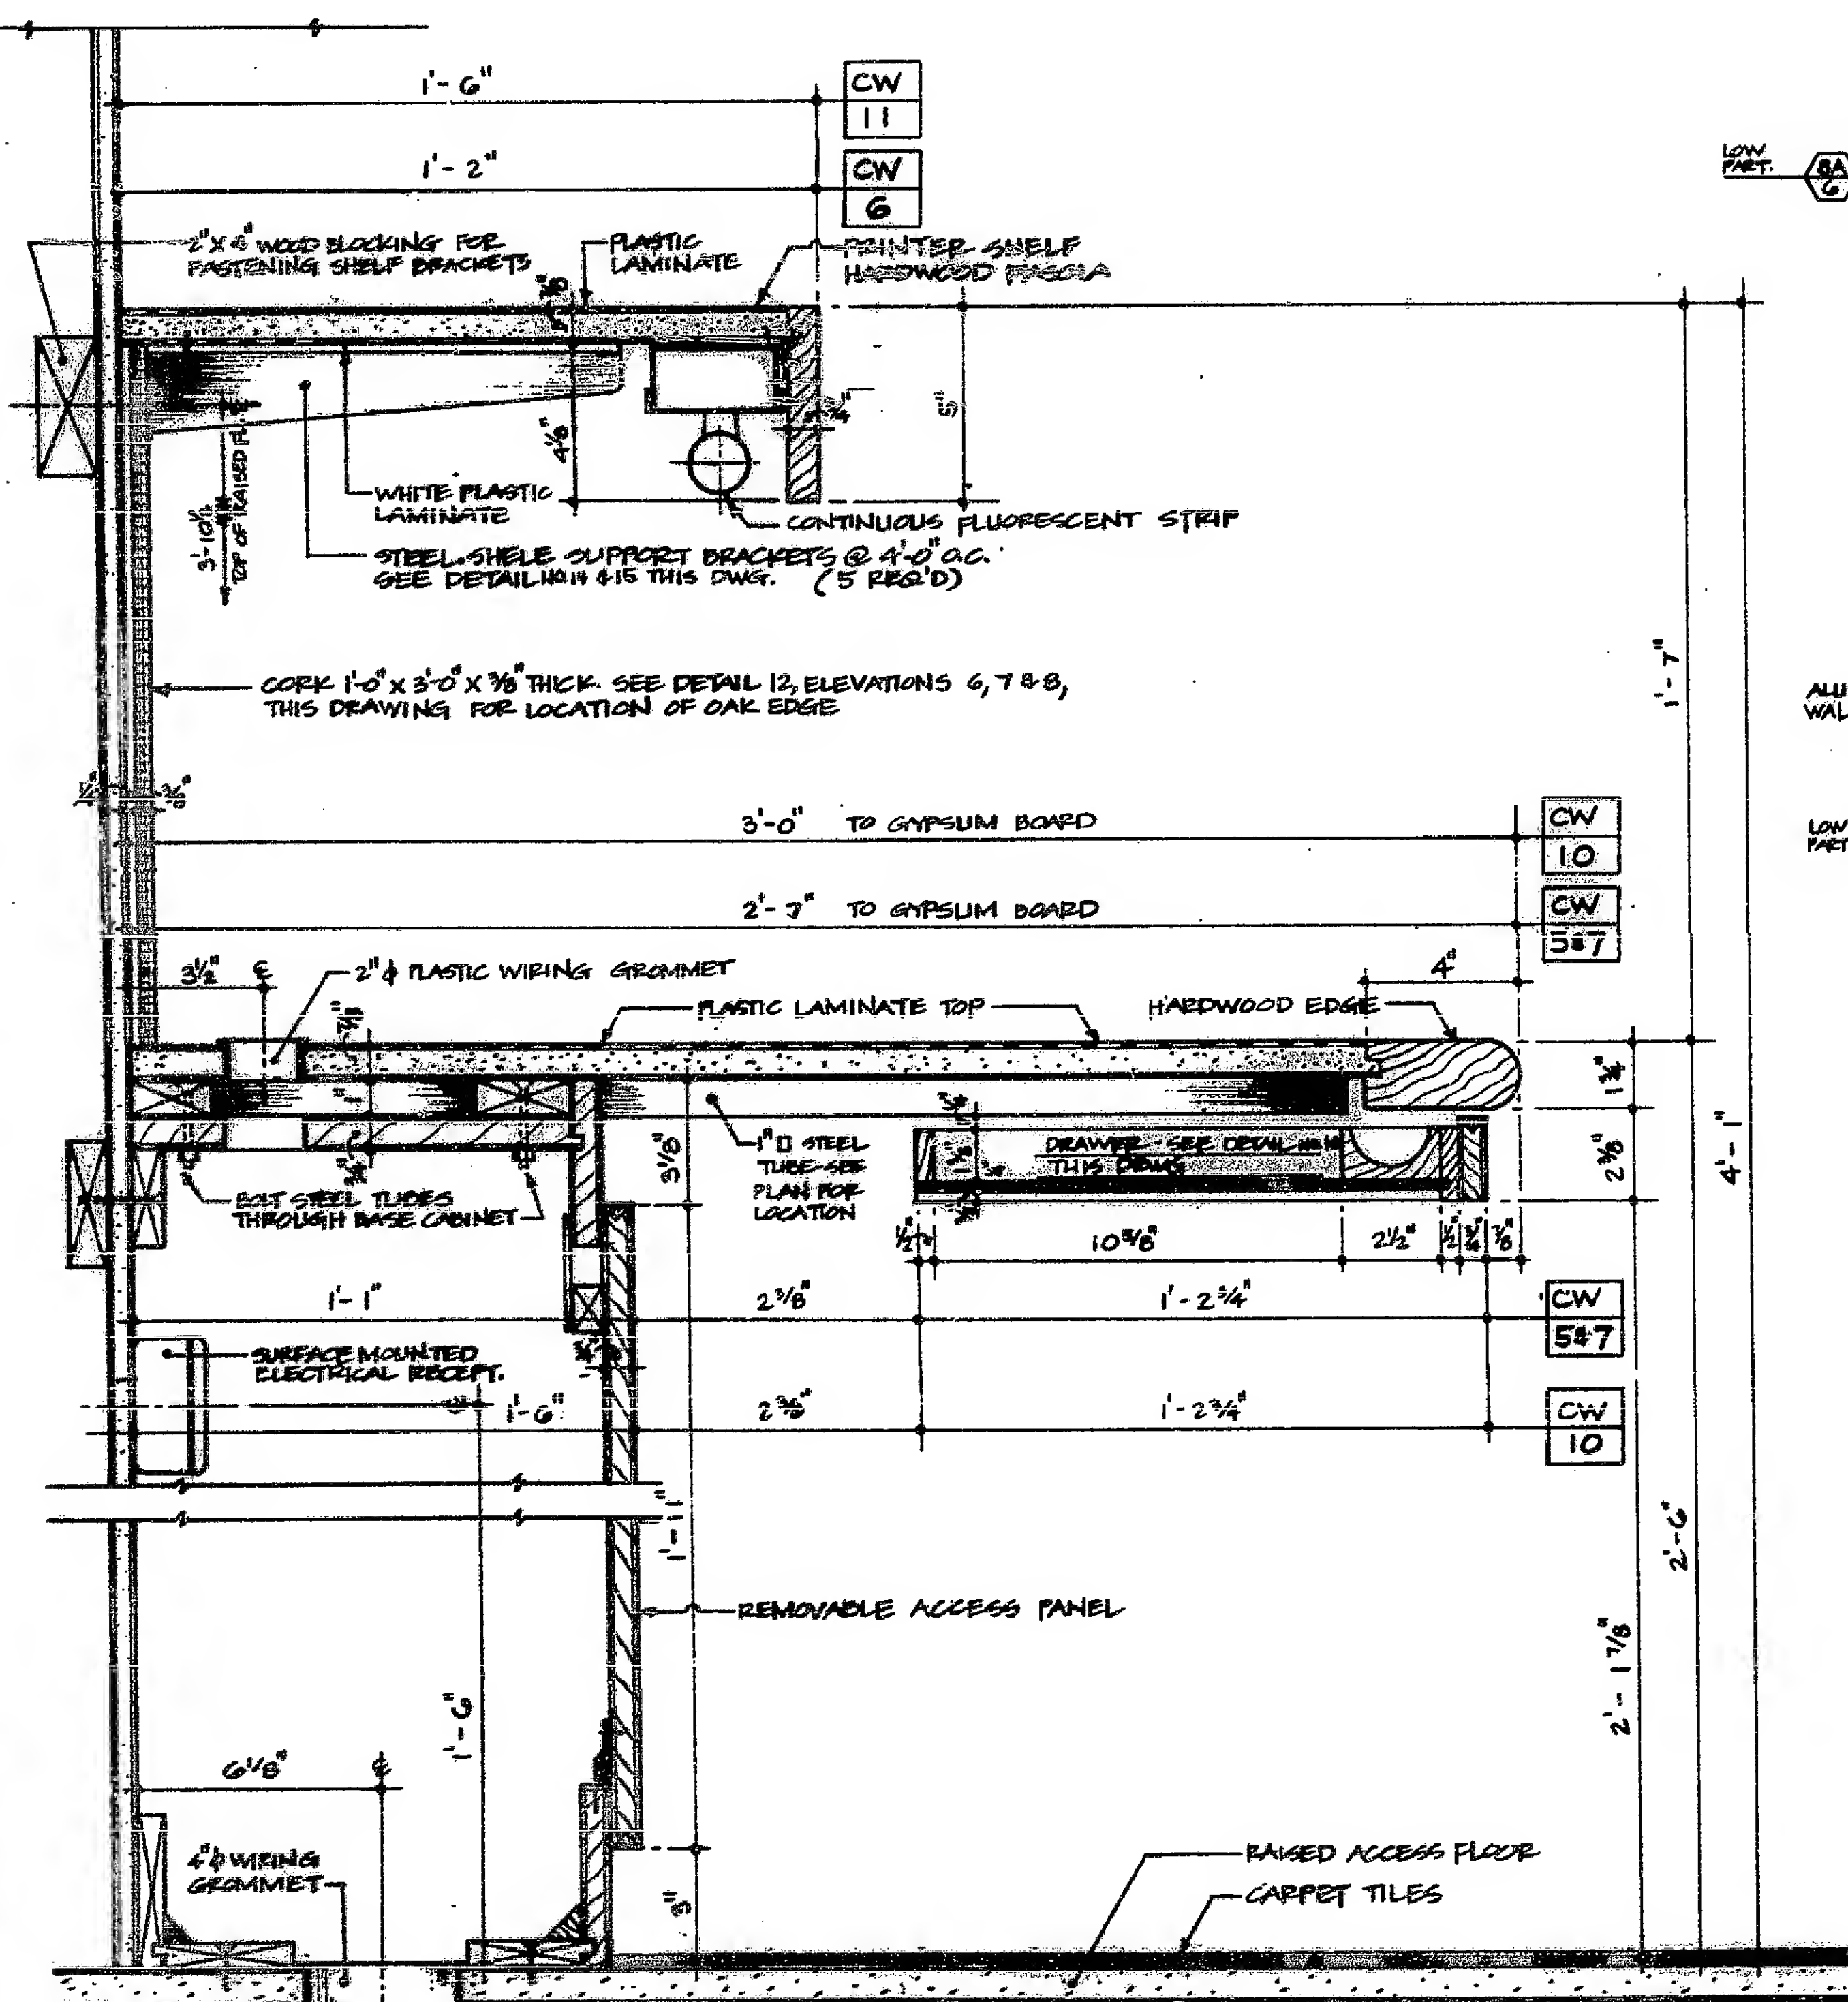


5 VERTICAL SECTION @ CONTROL CLERKS DESK - SPACE NO. 15 & 5 (AS SHOWN) @ 3'-1"-0"

5A COUNTER ONLY (OMIT SHELF)

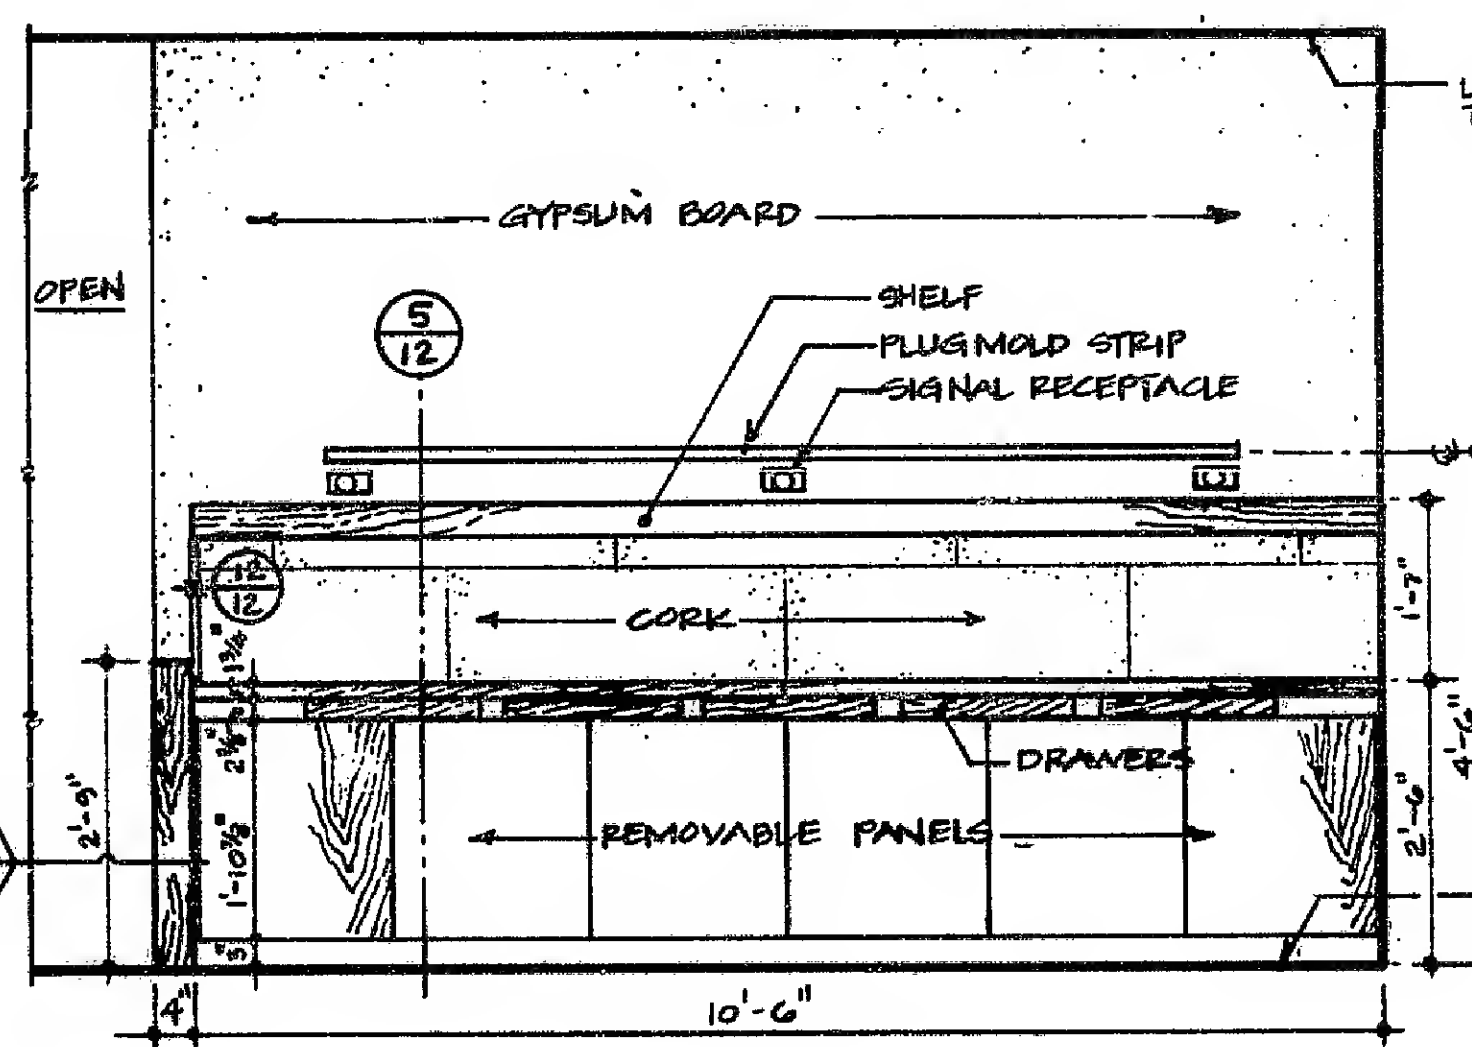


6 ELEVATION OF CONTROL CLERKS DESK - SPACE 15 @ 1/2" = 1'-0"

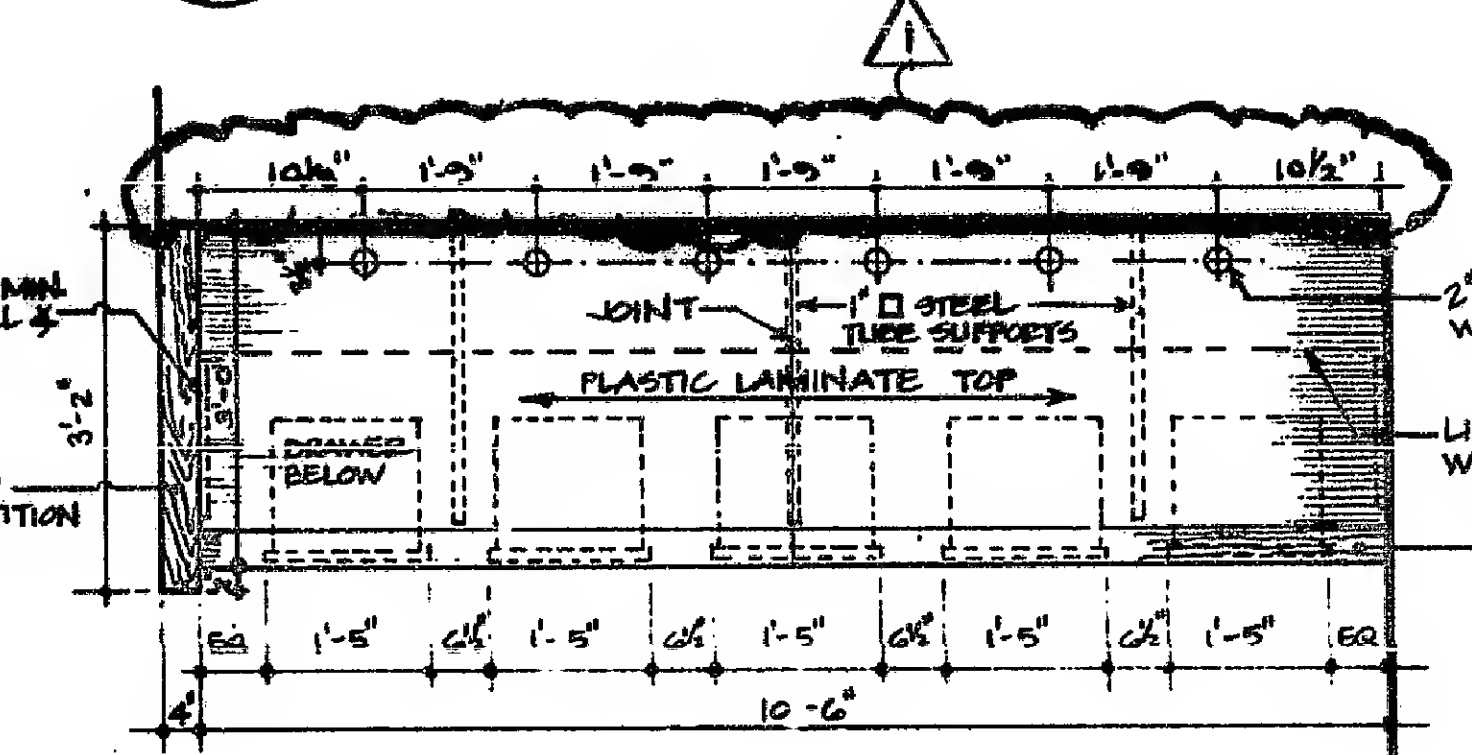

9 PLAN OF CONTROL CLERKS DESK - SPACE 15 @ 1/2" = 1'-0"


CW 10 11

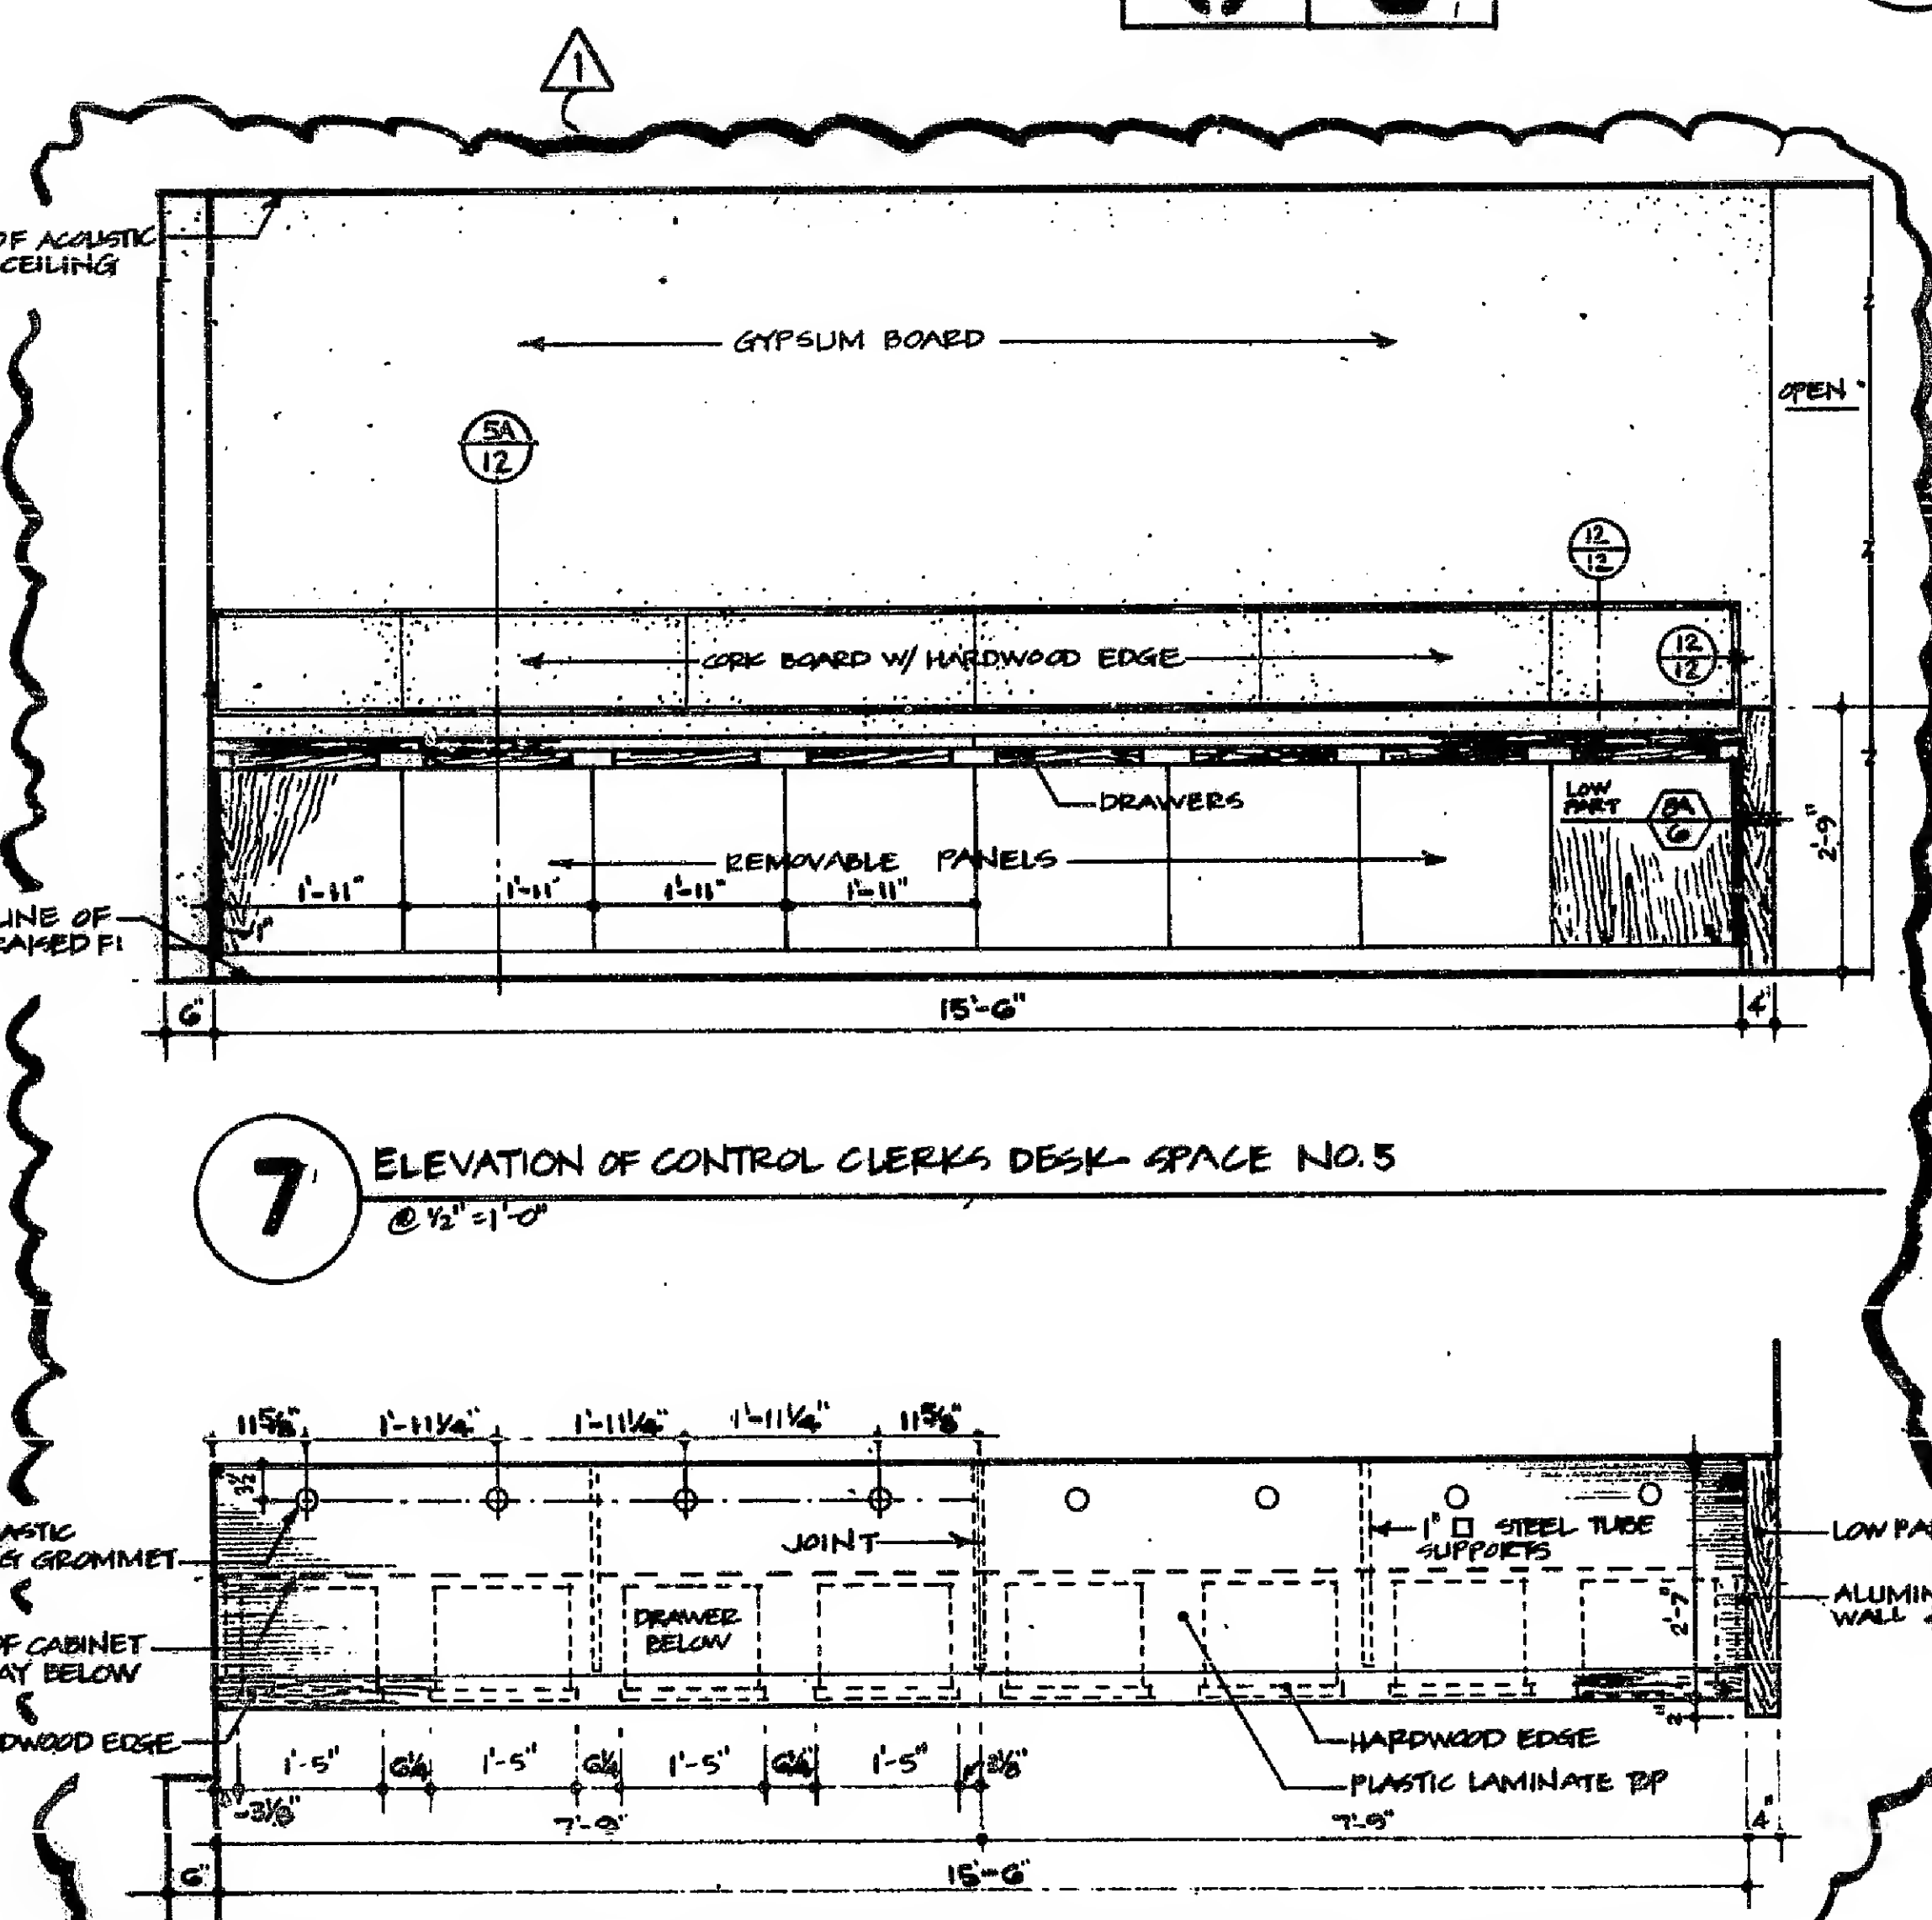


7 ELEVATION OF CONTROL CLERKS DESK - SPACE NO. 5 @ 1/2" = 1'-0"

10 PLAN OF CONTROL CLERKS DESK - SPACE NO. 5 @ 1/2" = 1'-0"


CW 7

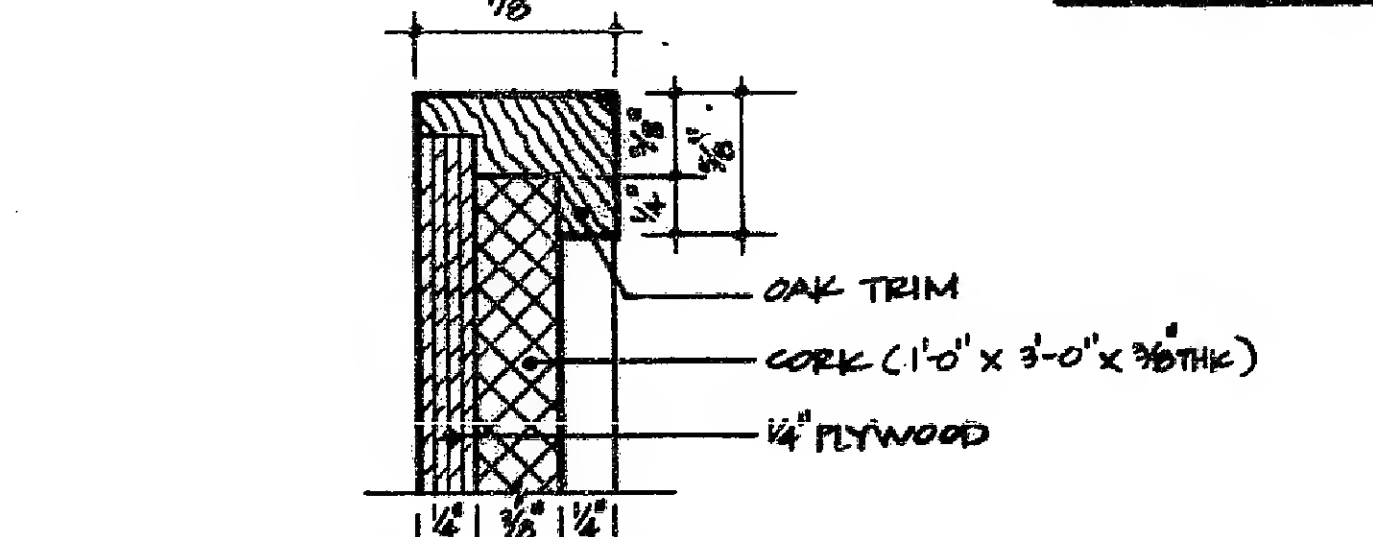

12 CORK-OAK EDGE DETAIL FULL SIZE

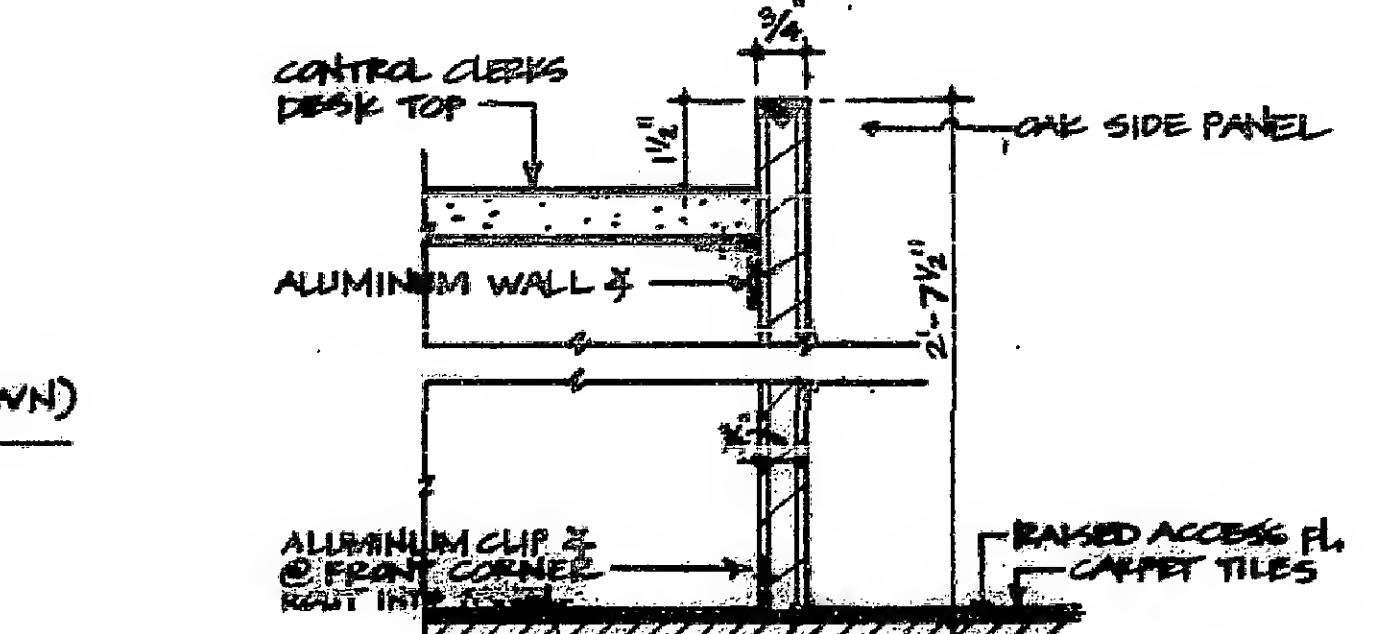


13 VERTICAL SECTION - OAK SIDE PANEL @ 3'-1"-0"

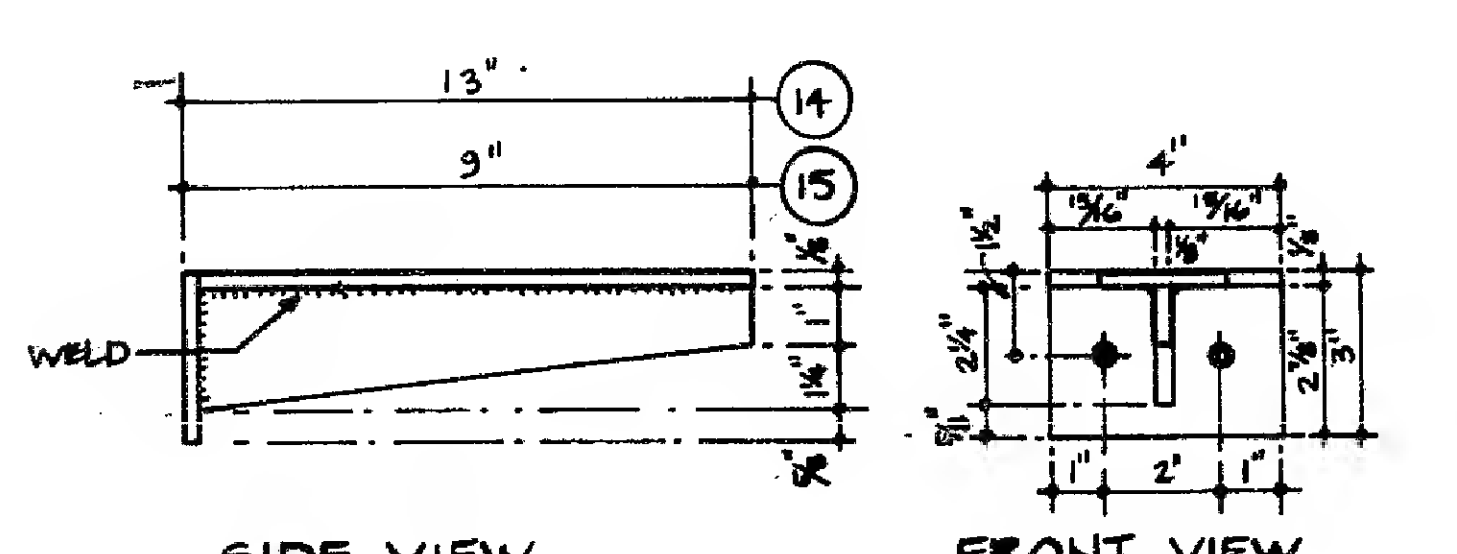

SIDE VIEW

FRONT VIEW

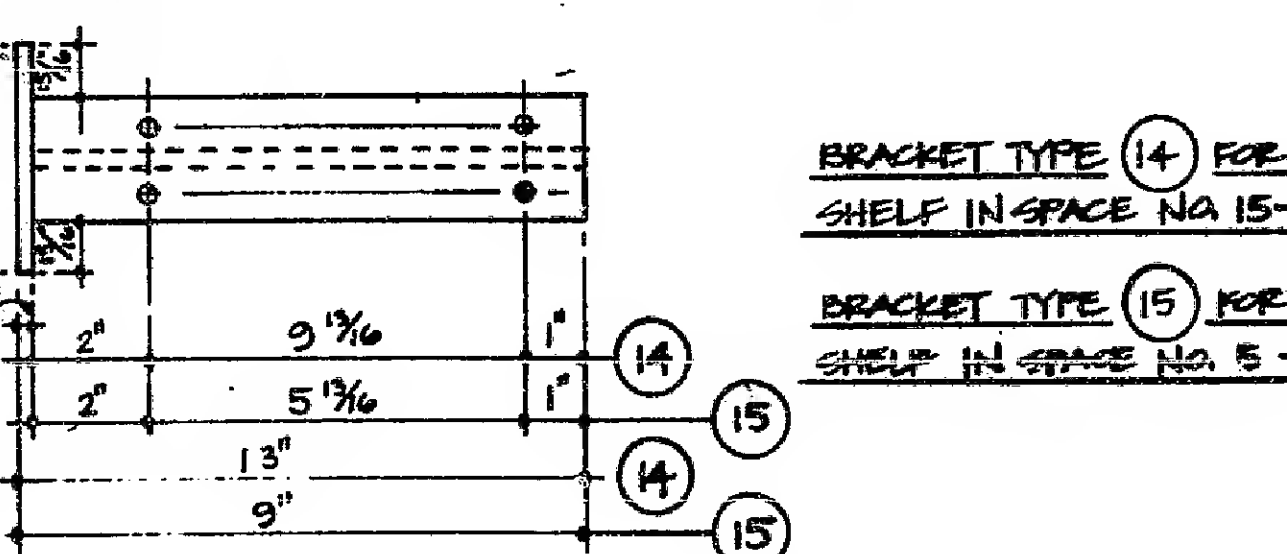

PLAN

FINISH ON BRACKET: WHITE

14 15 DETAIL FOR STEEL SHELF BRACKETS @ 3'-1"-0"

16 PLAN OF TYPICAL DRAWING CONTROL CLERKS DESK @ 1/2" = 1'-0"